



Dart Hawkesbury  
1270 Aberdeen St  
Hawkesbury, ON  
K6A 1K7  
Canada

Tel (613) 632-5200

**D4681-041**  
**Job Sheet 167069**



Part No: D4681-041

Job Qty: 1 ea

Part Name: Web Assembly



Part Weight: 0 lbs

Status: Scheduled

Priority: Medium

Job Created: 10/23/17

Job Tracking No:

Due Date: 11/10/17

Created By: Victoria Michaud-Febrille

Type: Stock

Description:

Note: European warehouse transfer

Ship Via:

DAS  
10 Aug Rev B  
9-89

### Bill of Materials

### Job Routing

| Op No | Operation              | Qty   | Start Date | Due Date | Standard  |         | Workcenter/Supplier   |           | Sign-off |
|-------|------------------------|-------|------------|----------|-----------|---------|-----------------------|-----------|----------|
|       |                        |       |            |          | Setup hrs | Run Hrs | Workcenter / Supplier | Lead Time |          |
| 90    | Start up Operation     | 1 Ea  |            | 11/9/17  | 0.00      | 0.00    | Start Up Skidtubes    |           |          |
| 110   | Skidtubes              | 1 pcs |            | 11/9/17  | 0.00      | 0.86    | Skidtubes             |           |          |
| 120   | QC                     | 1 pcs |            | 11/9/17  | 0.00      | 0.00    | QC6                   |           | BE A.P   |
| 121   | CNC Vertical Machining | 1 pcs |            | 11/9/17  | 0.18      | 0.66    | HAAS 1                |           | mm       |
| 122   | QC                     | 1 pcs |            | 11/9/17  | 0.00      | 0.00    | QC2                   |           | mm       |
| 123   | QC                     | 1 pcs |            | 11/9/17  | 0.00      | 0.00    | QC8                   |           | mm       |
| 130   | HandFinish             | 1 pcs |            | 11/9/17  | 0.00      | 0.28    | HandFinish1           |           | mm       |
| 140   | QC                     | 1 pcs |            | 11/9/17  | 0.00      | 0.00    | QC7                   |           | mm       |
| 150   | Skidtubes              | 1 pcs |            | 11/10/17 | 0.00      | 0.86    | Skidtubes             |           | mm       |
| 160   | QC                     | 1 pcs |            | 11/10/17 | 0.00      | 0.00    | QC5                   |           | mm       |
| 170   | Packaging              | 1 pcs |            | 11/10/17 | 0.00      | 0.00    | Packaging3            |           | mm       |
| 180   | QC21-SA                | 1 Ea  |            | 11/10/17 | 0.00      | 0.00    | QC21                  |           | mm       |

Part Op 110 - 1- CUT TO LENGHT AS PER DWG

Descriptions: 121 - MILL AS PER DWG AND FOLIO FB186 DWG REV: \_\_\_\_\_ FOLIO REV: \_\_\_\_\_ DEBURR  
150 - INSTALL DOUBLER BY REVITING AND SEALING FAYING SURFACE WITH PROSEAL AS PER DWG A/R  
PROSEAL: \_\_\_\_\_

### Job Allocations

| Operation             | Component Part    | Required | Inventory | Allocated | Std Qty |
|-----------------------|-------------------|----------|-----------|-----------|---------|
| 90-Start up Operation | D2963-125 8156872 | 1        | 163       | 0         | 0       |
| 150-Skidtubes         | D4681-3 122552    | 2        | 20        | 0         | 0       |
|                       | MS20470AD4-6      | 89       | 1,801     | 0         | 0       |

24 x FM137851-2  
65 x M134852

### Part Specifications

Specifications could not be found.

DQA: \_\_\_\_\_ Date: \_\_\_\_\_



## WORK ORDER NON-CONFORMANCE / UPDATE


QA Closed: \_\_\_\_\_ Date: \_\_\_\_\_

Work Order update only ☐

| Work Order: _____<br><br>Pa: _____<br>NC: _____<br>Date: _____<br><br><div style="border: 1px solid black; padding: 5px;"> <b>Dart Aerospace Ltd.</b><br/>         1270 Aberdeen Street<br/>         Hawkesbury, ON K64 1K7<br/>         CANADA<br/>         TEL: 1 613 632-5200<br/>         Email: sales@dartaero.com<br/>         www.dartaerospace.com       </div>                                                                                           | <b>DISPOSITION</b><br><br><div style="border: 1px solid black; padding: 5px; text-align: center;"> <b>Mfg Date: 11/06/17</b><br/> <b>Job No: 167069</b> </div>   | <table border="1" style="width: 100%; border-collapse: collapse;"> <thead> <tr> <th colspan="4" style="text-align: center;">AGAINST DEPARTMENT/PROCESS</th> </tr> </thead> <tbody> <tr> <td style="width: 25%;">Skid-tube</td> <td style="width: 25%;">Cross tube</td> <td style="width: 25%;">Water Jet</td> <td style="width: 25%;">Engineering</td> </tr> <tr> <td>Machining</td> <td>Small Fab</td> <td>Prod. Eng. Coord.</td> <td>Quality</td> </tr> <tr> <td>Thermoforming</td> <td>Finishing</td> <td>Rec/Store/Packaging</td> <td>Other</td> </tr> <tr> <td>Large Fab</td> <td>Composite</td> <td>Supplier</td> <td></td> </tr> </tbody> </table> <div style="display: flex; justify-content: space-between; margin-top: 10px;"> <div style="width: 60%;"> <b>QTY Effective :</b> _____       </div> <div style="width: 35%; text-align: center;"> <b>MRB (QSI042) Approval</b><br/><br/> <b>Completed By</b><br/><br/> <b>Lead hand / Supervisor</b><br/> <b>Approval Verification</b><br/><br/> <b>QC / QA Coordinator</b><br/> <b>Approval</b> </div> </div>   | AGAINST DEPARTMENT/PROCESS |  |  |   | Skid-tube   | Cross tube   | Water Jet | Engineering | Machining | Small Fab | Prod. Eng. Coord. | Quality | Thermoforming | Finishing | Rec/Store/Packaging | Other | Large Fab | Composite | Supplier |  |
|---|---|---|----------------------------|--|--|---|---|---|-----------|-------------|-----------|-----------|-------------------|---------|---------------|-----------|---------------------|-------|-----------|-----------|----------|--|
| AGAINST DEPARTMENT/PROCESS   |   |   
| Skid-tube   | Cross tube   | Water Jet   | Engineering                |  |  |   |   |   |           |             |           |           |                   |         |               |           |                     |       |           |           |          |  |
| Machining   | Small Fab   | Prod. Eng. Coord.   | Quality                    |  |  |   |   |   |           |             |           |           |                   |         |               |           |                     |       |           |           |          |  |
| Thermoforming   | Finishing   | Rec/Store/Packaging   | Other                      |  |  |   |   |   |           |             |           |           |                   |         |               |           |                     |       |           |           |          |  |
| Large Fab   | Composite   | Supplier   |                            |  
| <div style="display: flex; justify-content: space-around; align-items: center;"> <div style="text-align: center;"> <b>D4681 - 041</b><br/><br/> <b>Start up Operation</b><br/> <b>1</b> </div> <div style="text-align: center;"> <b>Mfg Date: 11/06/17</b><br/> <b>Job No: 167069</b> </div> </div>   |   | <table border="1" style="width: 100%; border-collapse: collapse;"> <thead> <tr> <th colspan="3" style="text-align: center;">FAULT CATEGORY</th> </tr> </thead> <tbody> <tr> <td style="width: 33%;"> <input type="checkbox"/> Temperature/Cure<br/> <input type="checkbox"/> Set-up<br/> <input type="checkbox"/> BOM/Route<br/> <input type="checkbox"/> Broken/Damage/Defect<br/> <input type="checkbox"/> Inspection Incomplete/Unqualified<br/> <input type="checkbox"/> Contamination<br/> <input type="checkbox"/> Countersink<br/> <input type="checkbox"/> Cut Too Short<br/> <input type="checkbox"/> Instructions Incomplete/Unclear<br/> <input type="checkbox"/> Drill Holes         </td> <td style="width: 33%;"> <input type="checkbox"/> Power Loss/Surge<br/> <input type="checkbox"/> Folio/Program<br/> <input type="checkbox"/> Grain<br/> <input type="checkbox"/> Weld<br/> <input type="checkbox"/> Wrong Stock Pulled<br/> <input type="checkbox"/> Out of Sequence<br/> <input type="checkbox"/> Off-set<br/> <input type="checkbox"/> Mislabeled<br/> <input type="checkbox"/> Fit/Function<br/> <input type="checkbox"/> Misaligned/off center         </td> <td style="width: 33%;"> <input type="checkbox"/> Positioned Wrong<br/> <input type="checkbox"/> Outside Dimensions<br/> <input type="checkbox"/> Over/Under tolerance<br/> <input type="checkbox"/> Part Incorrect<br/> <input type="checkbox"/> Part Lost/Missing<br/> <input type="checkbox"/> Part Moved<br/> <input type="checkbox"/> Drawing<br/> <input type="checkbox"/> Finish<br/> <input type="checkbox"/> Misread<br/> <input type="checkbox"/> Turning Sequence         </td> </tr> </tbody> </table> | FAULT CATEGORY             |  |  | <input type="checkbox"/> Temperature/Cure<br><input type="checkbox"/> Set-up<br><input type="checkbox"/> BOM/Route<br><input type="checkbox"/> Broken/Damage/Defect<br><input type="checkbox"/> Inspection Incomplete/Unqualified<br><input type="checkbox"/> Contamination<br><input type="checkbox"/> Countersink<br><input type="checkbox"/> Cut Too Short<br><input type="checkbox"/> Instructions Incomplete/Unclear<br><input type="checkbox"/> Drill Holes | <input type="checkbox"/> Power Loss/Surge<br><input type="checkbox"/> Folio/Program<br><input type="checkbox"/> Grain<br><input type="checkbox"/> Weld<br><input type="checkbox"/> Wrong Stock Pulled<br><input type="checkbox"/> Out of Sequence<br><input type="checkbox"/> Off-set<br><input type="checkbox"/> Mislabeled<br><input type="checkbox"/> Fit/Function<br><input type="checkbox"/> Misaligned/off center | <input type="checkbox"/> Positioned Wrong<br><input type="checkbox"/> Outside Dimensions<br><input type="checkbox"/> Over/Under tolerance<br><input type="checkbox"/> Part Incorrect<br><input type="checkbox"/> Part Lost/Missing<br><input type="checkbox"/> Part Moved<br><input type="checkbox"/> Drawing<br><input type="checkbox"/> Finish<br><input type="checkbox"/> Misread<br><input type="checkbox"/> Turning Sequence |           |             |           |           |                   |         |               |           |                     |       |           |           |          |  |
| FAULT CATEGORY   |   |   
| <input type="checkbox"/> Temperature/Cure<br><input type="checkbox"/> Set-up<br><input type="checkbox"/> BOM/Route<br><input type="checkbox"/> Broken/Damage/Defect<br><input type="checkbox"/> Inspection Incomplete/Unqualified<br><input type="checkbox"/> Contamination<br><input type="checkbox"/> Countersink<br><input type="checkbox"/> Cut Too Short<br><input type="checkbox"/> Instructions Incomplete/Unclear<br><input type="checkbox"/> Drill Holes | <input type="checkbox"/> Power Loss/Surge<br><input type="checkbox"/> Folio/Program<br><input type="checkbox"/> Grain<br><input type="checkbox"/> Weld<br><input type="checkbox"/> Wrong Stock Pulled<br><input type="checkbox"/> Out of Sequence<br><input type="checkbox"/> Off-set<br><input type="checkbox"/> Mislabeled<br><input type="checkbox"/> Fit/Function<br><input type="checkbox"/> Misaligned/off center | <input type="checkbox"/> Positioned Wrong<br><input type="checkbox"/> Outside Dimensions<br><input type="checkbox"/> Over/Under tolerance<br><input type="checkbox"/> Part Incorrect<br><input type="checkbox"/> Part Lost/Missing<br><input type="checkbox"/> Part Moved<br><input type="checkbox"/> Drawing<br><input type="checkbox"/> Finish<br><input type="checkbox"/> Misread<br><input type="checkbox"/> Turning Sequence   |                            |  



| ITEM | QTY | P/N          | DESCRIPTION     |
|------|-----|--------------|-----------------|
|      | X   | D4681-041    | WEB ASSY        |
| 1    | 1   | D4681-1      | WEB             |
| 2    | 2   | D4681-3      | DOUBLER         |
| 3    | 89  | MS20470AD4-6 | RIVET, PAN HEAD |

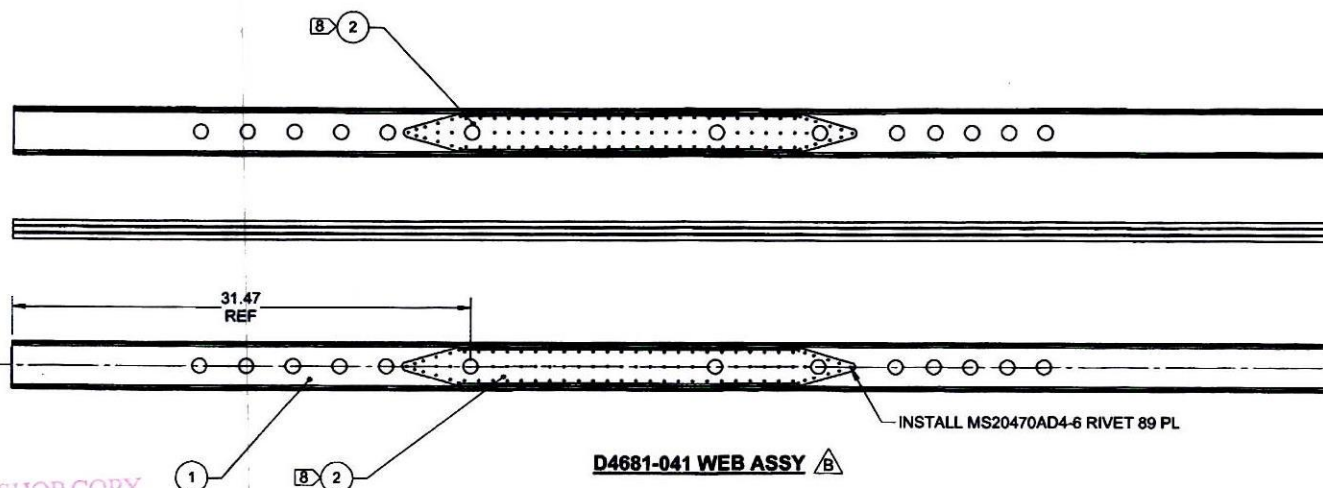

SHOP COPY  
RETURN TO  
ENGINEERING  
UNCONTROLLED COPY  
SUBJECT TO AMENDMENT  
WITHOUT NOTICE  
WORK ORDER  
NO. 167069  
Rev 17/10/25

NOTES:

- 1) MATERIAL: N/A
- 2) FINISH: N/A
- 3) TOLERANCES: PER DART QSI 018 UNLESS OTHERWISE NOTED
- 4) UNITS: INCHES UNLESS OTHERWISE NOTED
- 5) BREAK SHARP EDGES: 0.005 TO 0.010 MAX
- 6) IDENTIFICATION: IDENTIFY WITH DART P/N "D4681-041" AND B/N PER QSI 044 METHOD 6.1
- 7) WEIGHT: 5.94 lbs
- 8) SEAL FAYING SURFACES WITH PROSEAL P/S 890 B-1/2 (PRC)

RELEASED  
2013-11-13  
WMP

| B          | MS20470AD4-6 WAS MS20470AD4-7, ADDED DETAIL A ON SHEET 2. VARIOUS DIMENSIONAL CHANGES. | AP | 13.08.08 |
|------------|----------------------------------------------------------------------------------------|----|----------|
| A          | NEW ISSUE                                                                              | AP | 13.02.13 |
| REV.       | DESCRIPTION                                                                            | BY | DATE     |
| DESIGN     | AP                                                                                     |    |          |
| DRAWN      | AP                                                                                     |    |          |
| CHECKED    | <i>ALS</i>                                                                             |    |          |
| MFG. APPR. | <i>AP</i>                                                                              |    |          |
| APPROVED   | <i>AP</i>                                                                              |    |          |
| DE APPR.   | <i>AP</i>                                                                              |    |          |
| DATE       | 13.08.08                                                                               |    |          |

**DART AEROSPACE USA, INC.**  
KENT, WA

DRAWING NO. **D4681** REV. B  
SHEET 1 OF 4  
TITLE **WEB ASSY** SCALE NTS

COPYRIGHT © 2013 BY DART AEROSPACE USA, INC.  
THIS DOCUMENT IS PRIVATE AND CONFIDENTIAL AND IS SUPPLIED ON THE EXPRESS CONDITION THAT IT IS NOT TO BE USED FOR ANY PURPOSE OR COPIED OR COMMUNICATED TO ANY OTHER PERSON WITHOUT WRITTEN PERMISSION FROM DART AEROSPACE USA, INC.

DQA: \_\_\_\_\_ Date: \_\_\_\_\_





## WORK ORDER NON-CONFORMANCE / UPDATE

QA Closed: \_\_\_\_\_ Date: \_\_\_\_\_


Work Order update only ☐

|   |   |   |  |                                              |  |
|---|---|---|--|----------------------------------------------|--|
| Work Order: _____<br><br>Part No. _____<br><br>NCR No. _____   | <b>DISPOSITION</b><br><br>Rework <input type="checkbox"/><br>Scrap <input type="checkbox"/><br>Use-as-is <input type="checkbox"/><br>Suspected Unapproved <input type="checkbox"/>   | <b>AGAINST DEPARTMENT/PROCESS</b><br><br><div style="display: flex; justify-content: space-between;"> <div>             Skid-tube <input type="checkbox"/><br/>             Machining <input type="checkbox"/><br/>             Thermoforming <input type="checkbox"/><br/>             Large Fab <input type="checkbox"/> </div> <div>             Cross tube <input type="checkbox"/><br/>             Small Fab <input type="checkbox"/><br/>             Finishing <input type="checkbox"/><br/>             Composite <input type="checkbox"/> </div> <div>             Water Jet <input type="checkbox"/><br/>             Prod. Eng. Coord. <input type="checkbox"/><br/>             Rec/Store/Packaging <input type="checkbox"/><br/>             Supplier <input type="checkbox"/> </div> <div>             Engineering <input type="checkbox"/><br/>             Quality <input type="checkbox"/><br/>             Other <input type="checkbox"/> </div> </div>   |  |                                              |  |
| Date : _____   | Step #: _____   | QTY Effective : _____   |  | MRB (QSI042) Approval                        |  |
| Description Work Order Deviation   |   | Disposition   |  | Completed By                                 |  |
|   |   |   |  | Lead hand / Supervisor Approval Verification |  |
|   |   |   |  | QC / QA Coordinator Approval                 |  |
|   |   |   |  |                                              |  |
| Root Cause   |   | FAULT CATEGORY   |  |                                              |  |
| <div style="display: flex;"> <div style="flex: 1;">           Environment <input type="checkbox"/><br/>           Design <input type="checkbox"/><br/>           Doc/Data <input type="checkbox"/><br/>           Equip/Tooling <input type="checkbox"/><br/>           Handling/Pre <input type="checkbox"/><br/>           Material <input type="checkbox"/><br/>           Internal Transport <input type="checkbox"/><br/>           Tribal Knowledge <input type="checkbox"/><br/>           LOA <input type="checkbox"/><br/>           Substation <input type="checkbox"/><br/>           Past Expiry Date <input type="checkbox"/><br/>           Misidentified <input type="checkbox"/> </div> <div style="flex: 1;">           No Re-verification <input type="checkbox"/><br/>           Operator <input type="checkbox"/><br/>           Offset/Setup <input type="checkbox"/><br/>           Supplier <input type="checkbox"/><br/>           Training <input type="checkbox"/><br/>           Use for Testing <input type="checkbox"/><br/>           Poor Information <input type="checkbox"/><br/>           Rushing <input type="checkbox"/><br/>           Product Improvement <input type="checkbox"/><br/>           Process Improvement <input type="checkbox"/><br/>           Manufacturing Process <input type="checkbox"/><br/>           Past Due <input type="checkbox"/> </div> </div> | <div style="display: flex;"> <div style="flex: 1;">           Pressure/Forced <input type="checkbox"/><br/>           Bending <input type="checkbox"/><br/>           Centre Not Concentric <input type="checkbox"/><br/>           Cracks <input type="checkbox"/><br/>           Crimp/Kink/Ripple/Wave <input type="checkbox"/><br/>           Cuffs <input type="checkbox"/><br/>           Crushing <input type="checkbox"/><br/>           Heat Treat <input type="checkbox"/><br/>           Wave/Twist in Tube <input type="checkbox"/><br/>           Marks/Chatter <input type="checkbox"/> </div> <div style="flex: 1;">           Temperature/Cure <input type="checkbox"/><br/>           Set-up <input type="checkbox"/><br/>           BOM/Route <input type="checkbox"/><br/>           Broken/Damage/Defect <input type="checkbox"/><br/>           Inspection Incomplete/Unqualified <input type="checkbox"/><br/>           Contamination <input type="checkbox"/><br/>           Countersink <input type="checkbox"/><br/>           Cut Too Short <input type="checkbox"/><br/>           Instructions Incomplete/Unclear <input type="checkbox"/><br/>           Drill Holes <input type="checkbox"/> </div> </div> | <div style="display: flex;"> <div style="flex: 1;">           Power Loss/Surge <input type="checkbox"/><br/>           Folio/Program <input type="checkbox"/><br/>           Grain <input type="checkbox"/><br/>           Weld <input type="checkbox"/><br/>           Wrong Stock Pulled <input type="checkbox"/><br/>           Out of Sequence <input type="checkbox"/><br/>           Off-set <input type="checkbox"/><br/>           Misabeled <input type="checkbox"/><br/>           Fit/Function <input type="checkbox"/><br/>           Misaligned/off center <input type="checkbox"/> </div> <div style="flex: 1;">           Positioned Wrong <input type="checkbox"/><br/>           Outside Dimensions <input type="checkbox"/><br/>           Over/Under tolerance <input type="checkbox"/><br/>           Part Incorrect <input type="checkbox"/><br/>           Part Lost/Missing <input type="checkbox"/><br/>           Part Moved <input type="checkbox"/><br/>           Drawing <input type="checkbox"/><br/>           Finish <input type="checkbox"/><br/>           Misread <input type="checkbox"/><br/>           Turning Sequence <input type="checkbox"/> </div> </div> |  |                                              |  |
| OTHER : _____   |   |   |  |                                              |  |

8 7 6 5 4 3 2 1

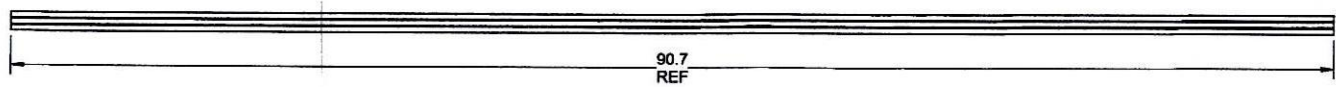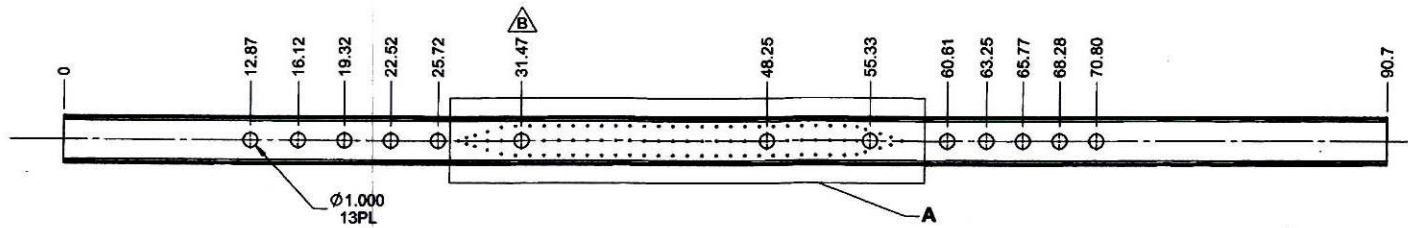

**D4681-1 WEB**

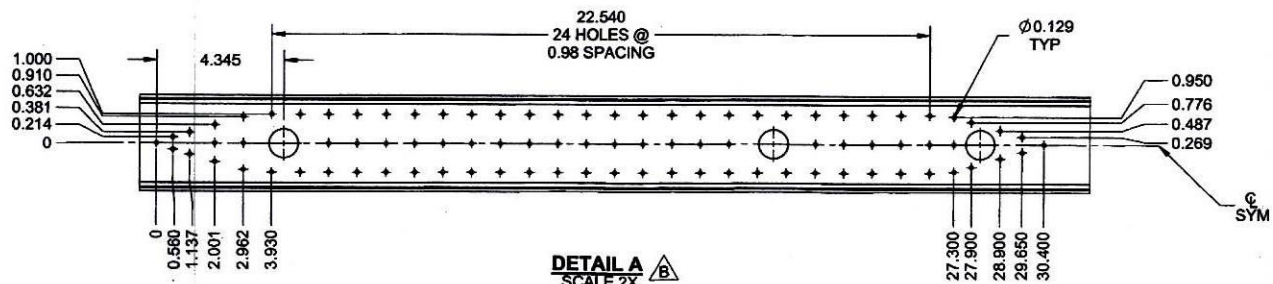

**DETAIL A**  
SCALE 2X

RELEASE  
2013-11-13

**NOTES:**

- 1) MATERIAL: MAKE FROM D2963-092 EXTRUSION
- 2) FINISH: CHEMICAL CONVERSION COAT PER DART QSI 005 4.1
- 3) TOLERANCES: PER DART QSI 018 UNLESS OTHERWISE NOTED
- 4) UNITS: INCHES UNLESS OTHERWISE NOTED
- 5) BREAK SHARP EDGES: 0.005 TO 0.010 MAX
- 6) IDENTIFICATION: NONE
- 7) WEIGHT: 4.74 lbs

|            |          |   |              |
|------------|----------|---|--------------|
| DESIGN     | AP       | <b>DART AEROSPACE USA, INC.</b><br>KENT, WA   |              |
| DRAWN      | AP       |   |              |
| CHECKED    | ALS      | DRAWING NO.   | REV. B       |
| MFG. APPR. | AP       | D4681   | SHEET 2 OF 4 |
| APPROVED   | AP       | TITLE   | SCALE        |
| DE APPR.   | AP       | WEB ASSY   | NTS          |
| DATE       | 13.08.08 | COPYRIGHT © 2013 BY DART AEROSPACE USA, INC.<br>THIS DOCUMENT IS PRIVATE AND CONFIDENTIAL AND IS SUPPLIED ON THE EXPRESS CONDITION THAT IT IS<br>NOT TO BE USED FOR ANY PURPOSE OR COPIED OR COMMUNICATED TO ANY OTHER PERSON WITHOUT<br>WRITTEN PERMISSION FROM DART AEROSPACE USA, INC. |              |



DQA: \_\_\_\_\_ Date: \_\_\_\_\_



## WORK ORDER NON-CONFORMANCE / UPDATE

QA Closed: \_\_\_\_\_ Date: \_\_\_\_\_

Work Order update only ☐

|   |   |   |                                              |                       |  |
|---|---|---|----------------------------------------------|-----------------------|--|
| Work Order: _____<br><br>Part No. _____<br><br>NCR No. _____   | <b>DISPOSITION</b><br><br>Rework <input type="checkbox"/><br>Scrap <input type="checkbox"/><br>Use-as-is <input type="checkbox"/><br>Suspected Unapproved <input type="checkbox"/> | <b>AGAINST DEPARTMENT/PROCESS</b><br><br><div style="display: flex; justify-content: space-between;"> <div>           Skid-tube <input type="checkbox"/><br/>           Machining <input type="checkbox"/><br/>           Thermoforming <input type="checkbox"/><br/>           Large Fab <input type="checkbox"/> </div> <div>           Cross tube <input type="checkbox"/><br/>           Small Fab <input type="checkbox"/><br/>           Finishing <input type="checkbox"/><br/>           Composite <input type="checkbox"/> </div> <div>           Water Jet <input type="checkbox"/><br/>           Prod. Eng. Coord. <input type="checkbox"/><br/>           Rec/Store/Packaging <input type="checkbox"/><br/>           Supplier <input type="checkbox"/> </div> <div>           Engineering <input type="checkbox"/><br/>           Quality <input type="checkbox"/><br/>           Other <input type="checkbox"/> </div> </div>   |                                              |                       |  |
| Date : _____   | Step #: _____   | QTY Effective : _____   |                                              | MRB (QSI042) Approval |  |
| Description Work Order Deviation   |   |   | Disposition                                  |                       |  |
|   |   |   | Completed By                                 |                       |  |
|   |   |   | Lead hand / Supervisor Approval Verification |                       |  |
|   |   |   | QC / QA Coordinator Approval                 |                       |  |
| <b>Root Cause</b><br><div style="display: flex;"> <div style="flex: 1;">           Environment <input type="checkbox"/><br/>           Design <input type="checkbox"/><br/>           Doc/Data <input type="checkbox"/><br/>           Equip/Tooling <input type="checkbox"/><br/>           Handling/Pre <input type="checkbox"/><br/>           Material <input type="checkbox"/><br/>           Internal Transport <input type="checkbox"/><br/>           Tribal Knowledge <input type="checkbox"/><br/>           LOA <input type="checkbox"/><br/>           Substation <input type="checkbox"/><br/>           Past Expiry Date <input type="checkbox"/><br/>           Misidentified <input type="checkbox"/> </div> <div style="flex: 1;">           No Re-verification <input type="checkbox"/><br/>           Operator <input type="checkbox"/><br/>           Offset/Setup <input type="checkbox"/><br/>           Supplier <input type="checkbox"/><br/>           Training <input type="checkbox"/><br/>           Use for Testing <input type="checkbox"/><br/>           Poor Information <input type="checkbox"/><br/>           Rushing <input type="checkbox"/><br/>           Product Improvement <input type="checkbox"/><br/>           Process Improvement <input type="checkbox"/><br/>           Manufacturing Process <input type="checkbox"/><br/>           Past Due <input type="checkbox"/> </div> </div> |   | <b>FAULT CATEGORY</b><br><div style="display: flex;"> <div style="flex: 1;">           Pressure/Forced <input type="checkbox"/><br/>           Bending <input type="checkbox"/><br/>           Centre Not Concentric <input type="checkbox"/><br/>           Cracks <input type="checkbox"/><br/>           Crimp/Kink/Ripple/Wave <input type="checkbox"/><br/>           Cuffs <input type="checkbox"/><br/>           Crushing <input type="checkbox"/><br/>           Heat Treat <input type="checkbox"/><br/>           Wave/Twist in Tube <input type="checkbox"/><br/>           Marks/Chatter <input type="checkbox"/> </div> <div style="flex: 1;">           Temperature/Cure <input type="checkbox"/><br/>           Set-up <input type="checkbox"/><br/>           BOM/Route <input type="checkbox"/><br/>           Broken/Damage/Defect <input type="checkbox"/><br/>           Inspection Incomplete/Unqualified <input type="checkbox"/><br/>           Contamination <input type="checkbox"/><br/>           Countersink <input type="checkbox"/><br/>           Cut Too Short <input type="checkbox"/><br/>           Instructions Incomplete/Unclear <input type="checkbox"/><br/>           Drill Holes <input type="checkbox"/> </div> <div style="flex: 1;">           Power Loss/Surge <input type="checkbox"/><br/>           Folio/Program <input type="checkbox"/><br/>           Grain <input type="checkbox"/><br/>           Weld <input type="checkbox"/><br/>           Wrong Stock Pulled <input type="checkbox"/><br/>           Out of Sequence <input type="checkbox"/><br/>           Off-set <input type="checkbox"/><br/>           Misabeled <input type="checkbox"/><br/>           Fit/Function <input type="checkbox"/><br/>           Misaligned/off center <input type="checkbox"/> </div> <div style="flex: 1;">           Positioned Wrong <input type="checkbox"/><br/>           Outside Dimensions <input type="checkbox"/><br/>           Over/Under tolerance <input type="checkbox"/><br/>           Part Incorrect <input type="checkbox"/><br/>           Part Lost/Missing <input type="checkbox"/><br/>           Part Moved <input type="checkbox"/><br/>           Drawing <input type="checkbox"/><br/>           Finish <input type="checkbox"/><br/>           Misread <input type="checkbox"/><br/>           Turning Sequence <input type="checkbox"/> </div> </div> |                                              |                       |  |
| OTHER : _____   |   |   |                                              |                       |  |

8 7 6 5 4 3 2 1

D

C

B


A

D



C

B

A

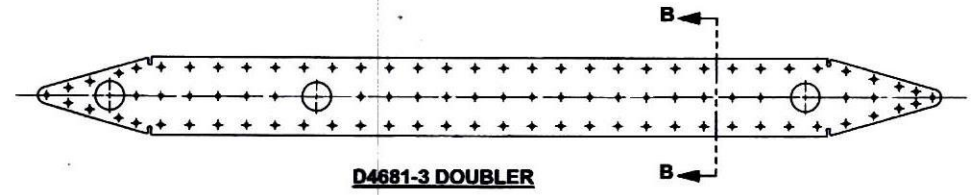

**D4681-3 DOUBLER**

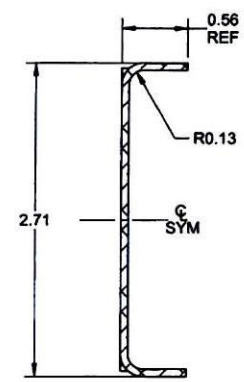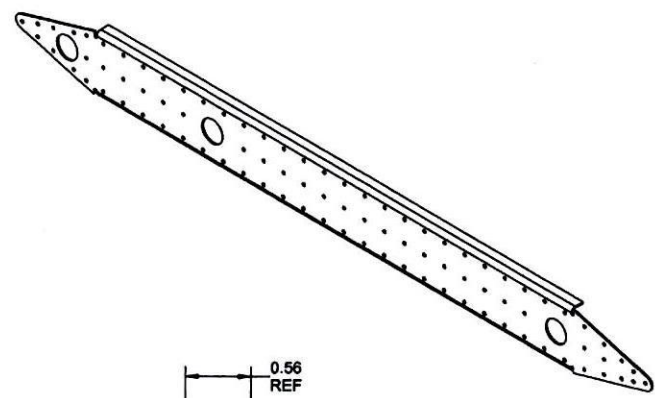

**SECTION B-B**  
SCALE 4X

RELEASED  
2013-11-13  
*mp*

- NOTES:**
- 1) MATERIAL: MAKE FROM D4681-3F
  - 2) FINISH: CHEMICAL CONVERSION COAT PER DART QSI 005 4.1
  - 3) TOLERANCES: PER DART QSI 018 UNLESS OTHERWISE NOTED
  - 4) UNITS: INCHES UNLESS OTHERWISE NOTED
  - 5) BREAK SHARP EDGES: 0.005 TO 0.010 MAX
  - 6) IDENTIFICATION: NONE
  - 7) WEIGHT: .56 lbs

|            |            |   |                        |
|------------|------------|---|------------------------|
| DESIGN     | AP         | <b>DART AEROSPACE USA, INC.</b><br>KENT, WA   |                        |
| DRAWN      | AP         |   |                        |
| CHECKED    | <i>ALS</i> | DRAWING NO.<br><b>D4681</b>   | REV. B<br>SHEET 3 OF 4 |
| MFG. APPR. | <i>DS</i>  | TITLE<br><b>WEB ASSY</b>   | SCALE<br>NTS           |
| APPROVED   | <i>MP</i>  | <small>                     COPYRIGHT © 2013 BY DART AEROSPACE USA, INC.<br/>                     THIS DOCUMENT IS PRIVATE AND CONFIDENTIAL AND IS SUPPLIED ON THE EXPRESS CONDITION THAT IT IS<br/>                     NOT TO BE USED FOR ANY PURPOSE OR COPIED OR COMMUNICATED TO ANY OTHER PERSON WITHOUT<br/>                     WRITTEN PERMISSION FROM DART AEROSPACE USA, INC.                 </small> |                        |
| DE APPR.   | <i>MP</i>  |   |                        |
| DATE       | 13.08.08   |   |                        |

8 7 6 5 4 3 2 1

DQA: \_\_\_\_\_ Date: \_\_\_\_\_




## WORK ORDER NON-CONFORMANCE / UPDATE

QA Closed: \_\_\_\_\_ Date: \_\_\_\_\_

Work Order update only ☐

|   |   |   |  |                                              |  |
|---|---|---|--|----------------------------------------------|--|
| Work Order: _____<br><br>Part No. _____<br><br>NCR No. _____   | <b>DISPOSITION</b><br><br>Rework <input type="checkbox"/><br>Scrap <input type="checkbox"/><br>Use-as-is <input type="checkbox"/><br>Suspected Unapproved <input type="checkbox"/> | <b>AGAINST DEPARTMENT/PROCESS</b><br><br><div style="display: flex; justify-content: space-between;"> <div>           Skid-tube <input type="checkbox"/><br/>           Machining <input type="checkbox"/><br/>           Thermoforming <input type="checkbox"/><br/>           Large Fab <input type="checkbox"/> </div> <div>           Cross tube <input type="checkbox"/><br/>           Small Fab <input type="checkbox"/><br/>           Finishing <input type="checkbox"/><br/>           Composite <input type="checkbox"/> </div> <div>           Water Jet <input type="checkbox"/><br/>           Prod. Eng. Coord. <input type="checkbox"/><br/>           Rec/Store/Packaging <input type="checkbox"/><br/>           Supplier <input type="checkbox"/> </div> <div>           Engineering <input type="checkbox"/><br/>           Quality <input type="checkbox"/><br/>           Other <input type="checkbox"/> </div> </div>   |  |                                              |  |
| Date : _____   | Step #: _____   | QTY Effective : _____   |  | MRB (QSI042) Approval                        |  |
| Description Work Order Deviation   |   | Disposition   |  | Completed By                                 |  |
|   |   |   |  | Lead hand / Supervisor Approval Verification |  |
|   |   |   |  | QC / QA Coordinator Approval                 |  |
|   |   |   |  |                                              |  |
| <b>Root Cause</b><br><div style="display: flex;"> <div style="flex: 1;">           Environment <input type="checkbox"/><br/>           Design <input type="checkbox"/><br/>           Doc/Data <input type="checkbox"/><br/>           Equip/Tooling <input type="checkbox"/><br/>           Handling/Pre <input type="checkbox"/><br/>           Material <input type="checkbox"/><br/>           Internal Transport <input type="checkbox"/><br/>           Tribal Knowledge <input type="checkbox"/><br/>           LOA <input type="checkbox"/><br/>           Substation <input type="checkbox"/><br/>           Past Expiry Date <input type="checkbox"/><br/>           Misidentified <input type="checkbox"/> </div> <div style="flex: 1;">           No Re-verification <input type="checkbox"/><br/>           Operator <input type="checkbox"/><br/>           Offset/Setup <input type="checkbox"/><br/>           Supplier <input type="checkbox"/><br/>           Training <input type="checkbox"/><br/>           Use for Testing <input type="checkbox"/><br/>           Poor Information <input type="checkbox"/><br/>           Rushing <input type="checkbox"/><br/>           Product Improvement <input type="checkbox"/><br/>           Process Improvement <input type="checkbox"/><br/>           Manufacturing Process <input type="checkbox"/><br/>           Past Due <input type="checkbox"/> </div> </div> |   | <b>FAULT CATEGORY</b><br><div style="display: flex;"> <div style="flex: 1;">           Pressure/Forced <input type="checkbox"/><br/>           Bending <input type="checkbox"/><br/>           Centre Not Concentric <input type="checkbox"/><br/>           Cracks <input type="checkbox"/><br/>           Crimp/Kink/Ripple/Wave <input type="checkbox"/><br/>           Cuffs <input type="checkbox"/><br/>           Crushing <input type="checkbox"/><br/>           Heat Treat <input type="checkbox"/><br/>           Wave/Twist in Tube <input type="checkbox"/><br/>           Marks/Chatter <input type="checkbox"/> </div> <div style="flex: 1;">           Temperature/Cure <input type="checkbox"/><br/>           Set-up <input type="checkbox"/><br/>           BOM/Route <input type="checkbox"/><br/>           Broken/Damage/Defect <input type="checkbox"/><br/>           Inspection Incomplete/Unqualified <input type="checkbox"/><br/>           Contamination <input type="checkbox"/><br/>           Countersink <input type="checkbox"/><br/>           Cut Too Short <input type="checkbox"/><br/>           Instructions Incomplete/Unclear <input type="checkbox"/><br/>           Drill Holes <input type="checkbox"/> </div> <div style="flex: 1;">           Power Loss/Surge <input type="checkbox"/><br/>           Folio/Program <input type="checkbox"/><br/>           Grain <input type="checkbox"/><br/>           Weld <input type="checkbox"/><br/>           Wrong Stock Pulled <input type="checkbox"/><br/>           Out of Sequence <input type="checkbox"/><br/>           Off-set <input type="checkbox"/><br/>           Misabeled <input type="checkbox"/><br/>           Fit/Function <input type="checkbox"/><br/>           Misaligned/off center <input type="checkbox"/> </div> <div style="flex: 1;">           Positioned Wrong <input type="checkbox"/><br/>           Outside Dimensions <input type="checkbox"/><br/>           Over/Under tolerance <input type="checkbox"/><br/>           Part Incorrect <input type="checkbox"/><br/>           Part Lost/Missing <input type="checkbox"/><br/>           Part Moved <input type="checkbox"/><br/>           Drawing <input type="checkbox"/><br/>           Finish <input type="checkbox"/><br/>           Misread <input type="checkbox"/><br/>           Turning Sequence <input type="checkbox"/> </div> </div> |  |                                              |  |
| OTHER : _____   |   |   |  |                                              |  |



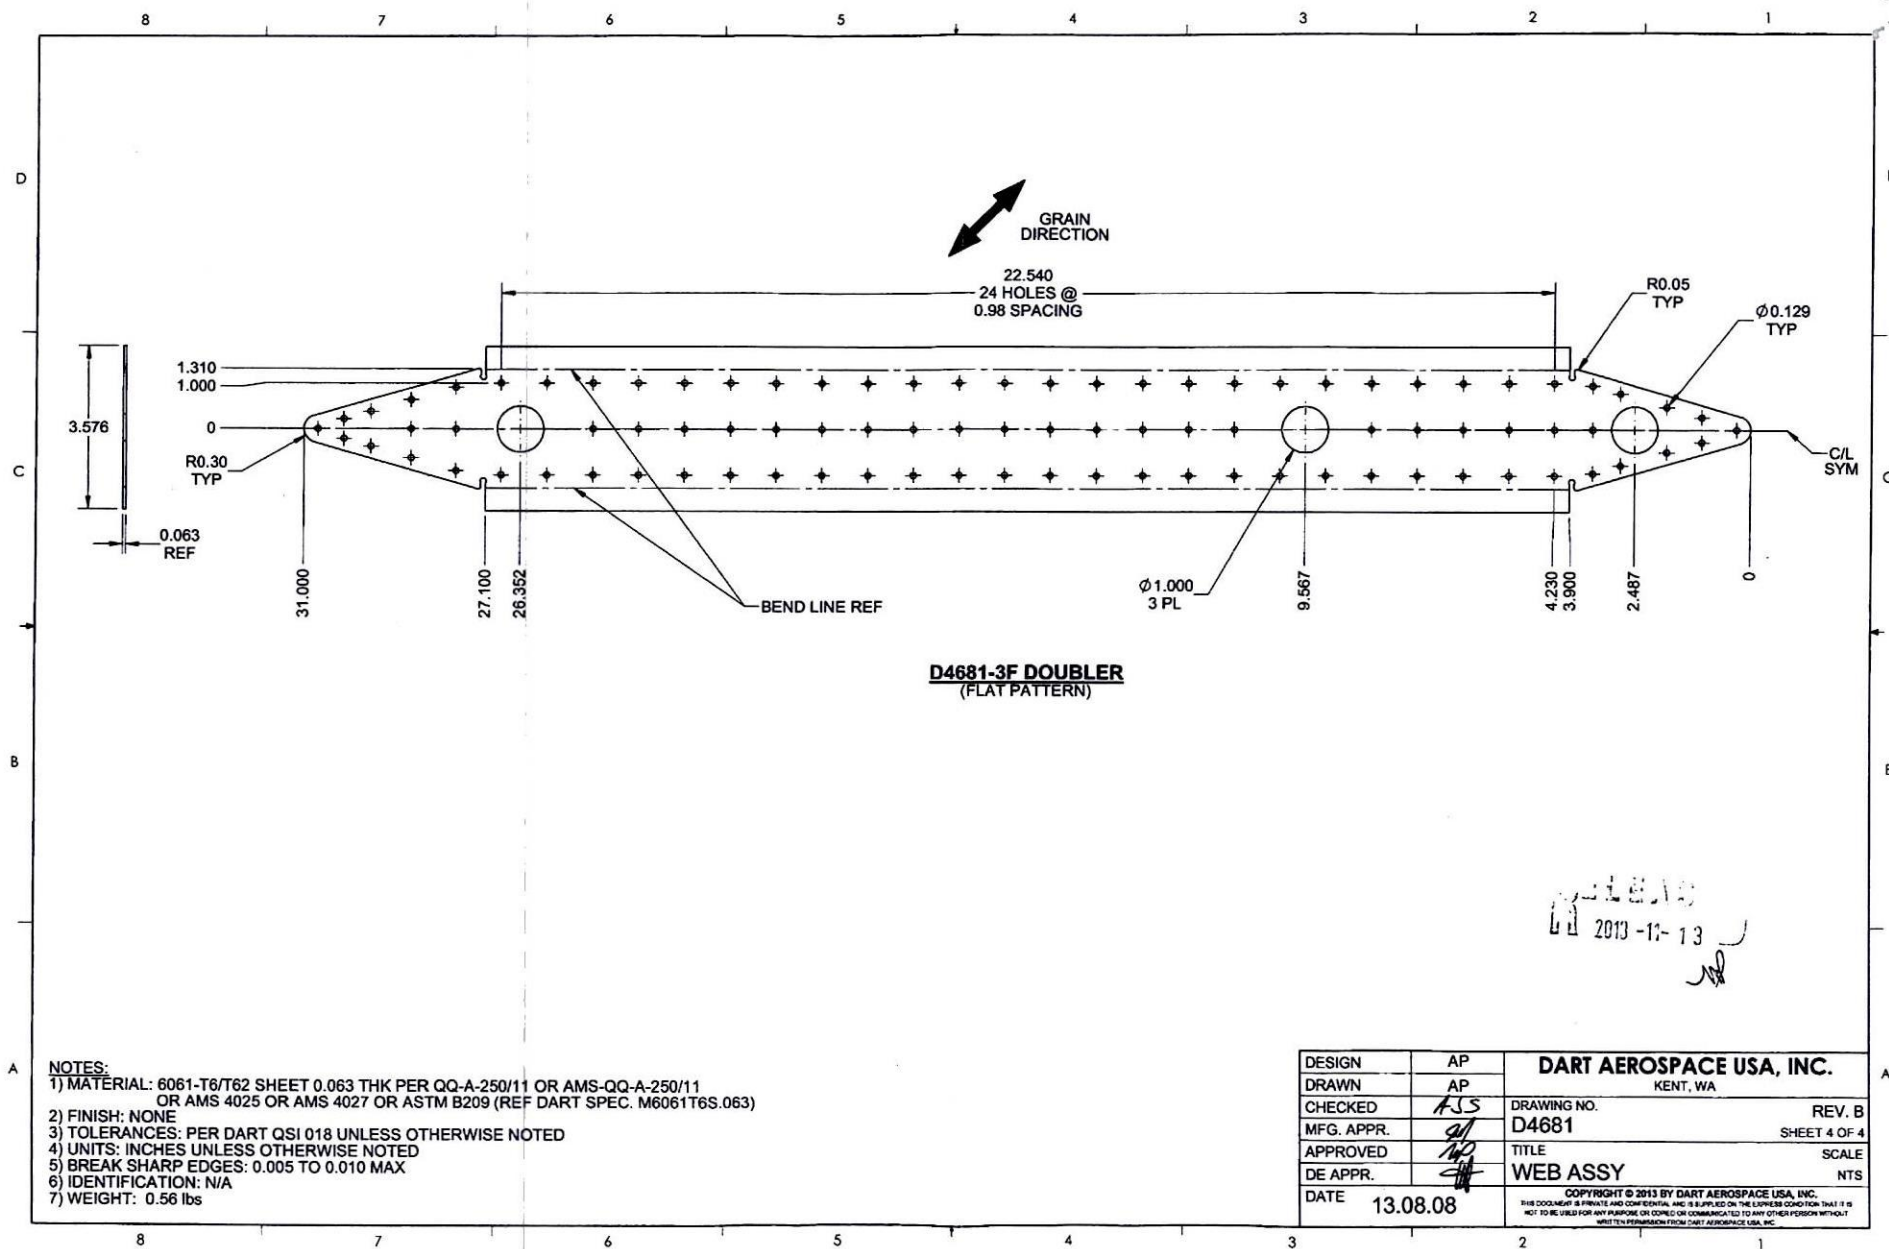

DQA: \_\_\_\_\_ Date: \_\_\_\_\_



## WORK ORDER NON-CONFORMANCE / UPDATE

QA Closed: \_\_\_\_\_ Date: \_\_\_\_\_

Work Order update only ☐

|   |   |   |   |   |   |
|---|---|---|---|---|---|
| Work Order: _____<br><br>Part No. _____<br><br>NCR No. _____   | <b>DISPOSITION</b><br><br>Rework <input type="checkbox"/><br>Scrap <input type="checkbox"/><br>Use-as-is <input type="checkbox"/><br>Suspected Unapproved <input type="checkbox"/>   | <b>AGAINST DEPARTMENT/PROCESS</b><br><br><div style="display: flex; justify-content: space-between;"> <div>             Skid-tube <input type="checkbox"/><br/>             Machining <input type="checkbox"/><br/>             Thermoforming <input type="checkbox"/><br/>             Large Fab <input type="checkbox"/> </div> <div>             Cross tube <input type="checkbox"/><br/>             Small Fab <input type="checkbox"/><br/>             Finishing <input type="checkbox"/><br/>             Composite <input type="checkbox"/> </div> <div>             Water Jet <input type="checkbox"/><br/>             Prod. Eng. Coord. <input type="checkbox"/><br/>             Rec/Store/Packaging <input type="checkbox"/><br/>             Supplier <input type="checkbox"/> </div> <div>             Engineering <input type="checkbox"/><br/>             Quality <input type="checkbox"/><br/>             Other <input type="checkbox"/> </div> </div> |   |   |   |
| Date : _____   | Step #: _____   | QTY Effective : _____   |   | MRB (QSI042) Approval   |   |
| Description Work Order Deviation   |   | Disposition   |   | Completed By   |   |
|   |   |   |   | Lead hand / Supervisor Approval Verification   |   |
|   |   |   |   | QC / QA Coordinator Approval   |   |
|   |   |   |   |   |   |
| Root Cause   |   | FAULT CATEGORY   |   |   |   |
| Environment <input type="checkbox"/><br>Design <input type="checkbox"/><br>Doc/Data <input type="checkbox"/><br>Equip/Tooling <input type="checkbox"/><br>Handling/Pre <input type="checkbox"/><br>Material <input type="checkbox"/><br>Internal Transport <input type="checkbox"/><br>Tribal Knowledge <input type="checkbox"/><br>LOA <input type="checkbox"/><br>Substation <input type="checkbox"/><br>Past Expiry Date <input type="checkbox"/><br>Misidentified <input type="checkbox"/> | No Re-verification <input type="checkbox"/><br>Operator <input type="checkbox"/><br>Offset/Setup <input type="checkbox"/><br>Supplier <input type="checkbox"/><br>Training <input type="checkbox"/><br>Use for Testing <input type="checkbox"/><br>Poor Information <input type="checkbox"/><br>Rushing <input type="checkbox"/><br>Product Improvement <input type="checkbox"/><br>Process Improvement <input type="checkbox"/><br>Manufacturing Process <input type="checkbox"/><br>Past Due <input type="checkbox"/> | Pressure/Forced <input type="checkbox"/><br>Bending <input type="checkbox"/><br>Centre Not Concentric <input type="checkbox"/><br>Cracks <input type="checkbox"/><br>Crimp/Kink/Ripple/Wave <input type="checkbox"/><br>Cuffs <input type="checkbox"/><br>Crushing <input type="checkbox"/><br>Heat Treat <input type="checkbox"/><br>Wave/Twist in Tube <input type="checkbox"/><br>Marks/Chatter <input type="checkbox"/>   | Temperature/Cure <input type="checkbox"/><br>Set-up <input type="checkbox"/><br>BOM/Route <input type="checkbox"/><br>Broken/Damage/Defect <input type="checkbox"/><br>Inspection Incomplete/Unqualified <input type="checkbox"/><br>Contamination <input type="checkbox"/><br>Countersink <input type="checkbox"/><br>Cut Too Short <input type="checkbox"/><br>Instructions Incomplete/Unclear <input type="checkbox"/><br>Drill Holes <input type="checkbox"/> | Power Loss/Surge <input type="checkbox"/><br>Folio/Program <input type="checkbox"/><br>Grain <input type="checkbox"/><br>Weld <input type="checkbox"/><br>Wrong Stock Pulled <input type="checkbox"/><br>Out of Sequence <input type="checkbox"/><br>Off-set <input type="checkbox"/><br>Misabeled <input type="checkbox"/><br>Fit/Function <input type="checkbox"/><br>Misaligned/off center <input type="checkbox"/> | Positioned Wrong <input type="checkbox"/><br>Outside Dimensions <input type="checkbox"/><br>Over/Under tolerance <input type="checkbox"/><br>Part Incorrect <input type="checkbox"/><br>Part Lost/Missing <input type="checkbox"/><br>Part Moved <input type="checkbox"/><br>Drawing <input type="checkbox"/><br>Finish <input type="checkbox"/><br>Misread <input type="checkbox"/><br>Turning Sequence <input type="checkbox"/> |
| OTHER : _____   |   |   |   |   |   |

# INSPECTION SHEET

| Rev | Date     | Change    | Revised by | Approved |
|-----|----------|-----------|------------|----------|
| A   | 15.04.24 | New Issue | KJ         | JA       |



DQA: \_\_\_\_\_ Date: \_\_\_\_\_



## WORK ORDER NON-CONFORMANCE / UPDATE

QA Closed: \_\_\_\_\_ Date: \_\_\_\_\_

Work Order update only ☐

|                                                              |                                                |   |                                                            |   |                                               |  |                       |                                                 |  |
|--------------------------------------------------------------|------------------------------------------------|---|------------------------------------------------------------|---|-----------------------------------------------|--|-----------------------|-------------------------------------------------|--|
| Work Order: _____<br><br>Part No. _____<br><br>NCR No. _____ |                                                | <b>DISPOSITION</b><br><br>Rework <input type="checkbox"/><br>Scrap <input type="checkbox"/><br>Use-as-is <input type="checkbox"/><br>Suspected Unapproved <input type="checkbox"/> |                                                            | <b>AGAINST DEPARTMENT/PROCESS</b><br><br><div style="display: flex; justify-content: space-between;"> <div>             Skid-tube <input type="checkbox"/><br/>             Machining <input type="checkbox"/><br/>             Thermoforming <input type="checkbox"/><br/>             Large Fab <input type="checkbox"/> </div> <div>             Cross tube <input type="checkbox"/><br/>             Small Fab <input type="checkbox"/><br/>             Finishing <input type="checkbox"/><br/>             Composite <input type="checkbox"/> </div> <div>             Water Jet <input type="checkbox"/><br/>             Prod. Eng. Coord. <input type="checkbox"/><br/>             Rec/Store/Packaging <input type="checkbox"/><br/>             Supplier <input type="checkbox"/> </div> <div>             Engineering <input type="checkbox"/><br/>             Quality <input type="checkbox"/><br/>             Other <input type="checkbox"/> </div> </div> |                                               |  |                       |                                                 |  |
| Date :                                                       |                                                | Step #:   |                                                            | QTY Effective :   |                                               |  | MRB (QSI042) Approval |                                                 |  |
| Description Work Order Deviation                             |                                                |   |                                                            | Disposition   |                                               |  |                       | Completed By                                    |  |
|                                                              |                                                |   |                                                            |   |                                               |  |                       | Lead hand / Supervisor<br>Approval Verification |  |
|                                                              |                                                |   |                                                            |   |                                               |  |                       | QC / QA Coordinator<br>Approval                 |  |
|                                                              |                                                |   |                                                            |   |                                               |  |                       |                                                 |  |
| <b>Root Cause</b>                                            |                                                | <b>FAULT CATEGORY</b>   |                                                            |   |                                               |  |                       |                                                 |  |
| Environment <input type="checkbox"/>                         | No Re-verification <input type="checkbox"/>    | Pressure/Forced <input type="checkbox"/>   | Temperature/Cure <input type="checkbox"/>                  | Power Loss/Surge <input type="checkbox"/>   | Positioned Wrong <input type="checkbox"/>     |  |                       |                                                 |  |
| Design <input type="checkbox"/>                              | Operator <input type="checkbox"/>              | Bending <input type="checkbox"/>   | Set-up <input type="checkbox"/>                            | Folio/Program <input type="checkbox"/>   | Outside Dimensions <input type="checkbox"/>   |  |                       |                                                 |  |
| Doc/Data <input type="checkbox"/>                            | Offset/Setup <input type="checkbox"/>          | Centre Not Concentric <input type="checkbox"/>   | BOM/Route <input type="checkbox"/>                         | Grain <input type="checkbox"/>   | Over/Under tolerance <input type="checkbox"/> |  |                       |                                                 |  |
| Equip/Tooling <input type="checkbox"/>                       | Supplier <input type="checkbox"/>              | Cracks <input type="checkbox"/>   | Broken/Damage/Defect <input type="checkbox"/>              | Weld <input type="checkbox"/>   | Part Incorrect <input type="checkbox"/>       |  |                       |                                                 |  |
| Handling/Pre <input type="checkbox"/>                        | Training <input type="checkbox"/>              | Crimp/Kink/Ripple/Wave <input type="checkbox"/>   | Inspection Incomplete/Unqualified <input type="checkbox"/> | Wrong Stock Pulled <input type="checkbox"/>   | Part Lost/Missing <input type="checkbox"/>    |  |                       |                                                 |  |
| Material <input type="checkbox"/>                            | Use for Testing <input type="checkbox"/>       | Cuffs <input type="checkbox"/>   | Contamination <input type="checkbox"/>                     | Out of Sequence <input type="checkbox"/>   | Part Moved <input type="checkbox"/>           |  |                       |                                                 |  |
| Internal Transport <input type="checkbox"/>                  | Poor Information <input type="checkbox"/>      | Crushing <input type="checkbox"/>   | Countersink <input type="checkbox"/>                       | Off-set <input type="checkbox"/>   | Drawing <input type="checkbox"/>              |  |                       |                                                 |  |
| Tribal Knowledge <input type="checkbox"/>                    | Rushing <input type="checkbox"/>               | Heat Treat <input type="checkbox"/>   | Cut Too Short <input type="checkbox"/>                     | Mislabeled <input type="checkbox"/>   | Finish <input type="checkbox"/>               |  |                       |                                                 |  |
| LOA <input type="checkbox"/>                                 | Product Improvement <input type="checkbox"/>   | Wave/Twist in Tube <input type="checkbox"/>   | Instructions Incomplete/Unclear <input type="checkbox"/>   | Fit/Function <input type="checkbox"/>   | Misread <input type="checkbox"/>              |  |                       |                                                 |  |
| Substation <input type="checkbox"/>                          | Process Improvement <input type="checkbox"/>   | Marks/Chatter <input type="checkbox"/>   | Drill Holes <input type="checkbox"/>                       | Misaligned/off center <input type="checkbox"/>   | Turning Sequence <input type="checkbox"/>     |  |                       |                                                 |  |
| Past Expiry Date <input type="checkbox"/>                    | Manufacturing Process <input type="checkbox"/> | OTHER : _____   |                                                            |   |                                               |  |                       |                                                 |  |
| Misidentified <input type="checkbox"/>                       | Past Due <input type="checkbox"/>              |   |                                                            |   |                                               |  |                       |                                                 |  |